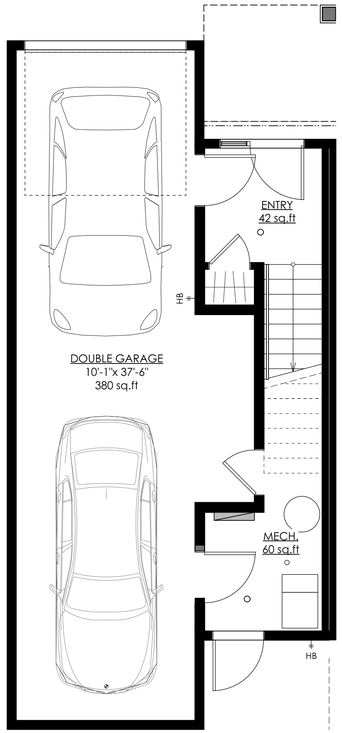


1 UNIT B1 (B-203) LEVEL 01
SCALE: 1/4" = 1'-0"

| | |
|---|---|
| LEVEL 1 GROSS FLOOR AREA: | 620 sq.ft (57.5 sq.m) |
| LEVEL 1 INTERIOR FLOOR AREA: | 104 sq.ft (9.6 sq.m) |
| GARAGE AND MECH. AREA: | 516 sq.ft (47.9 sq.m) |

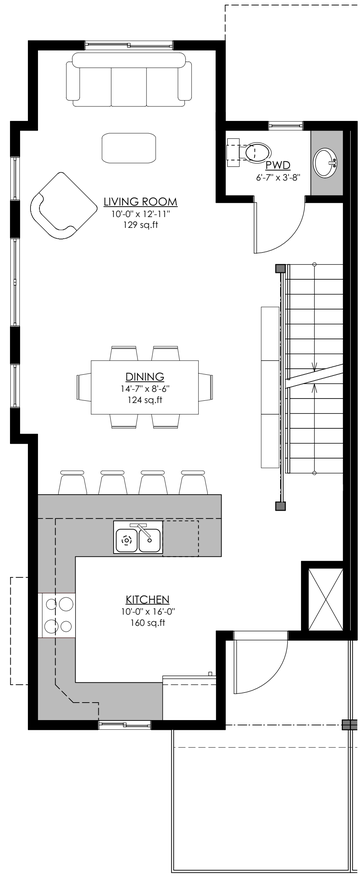


2 UNIT B1 (B-203/207)) LEVEL 02
SCALE: 1/4" = 1'-0"

| | |
|---|---|
| LEVEL 2 GROSS FLOOR AREA: | 645 sq.ft (59.9 sq.m) |
| LEVEL 2 INTERIOR FLOOR AREA: | 607 sq.ft (56.3 sq.m) |

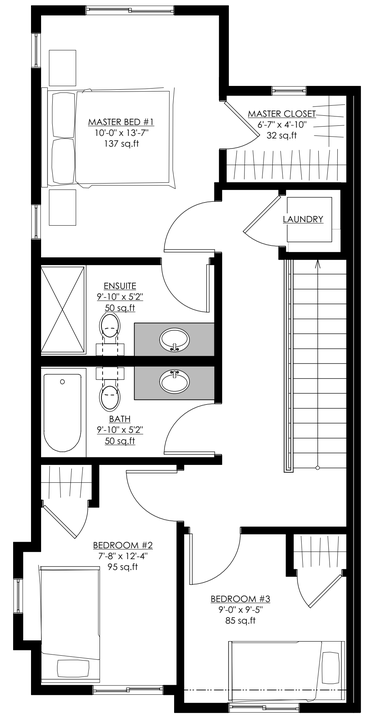


3 UNIT B1 (B-203/207) LEVEL 03
SCALE: 1/4" = 1'-0"

| | |
|---|---|
| LEVEL 3 GROSS FLOOR AREA: | 678 sq.ft (62.9 sq.m) |
| LEVEL 3 INTERIOR FLOOR AREA: | 607 sq.ft (56.3 sq.m) |
| **TOTAL UNIT GROSS FLOORS AREA:** | **1,943 sq.ft (180.5 sq.m)** |
| **TOTAL UNIT INTERIOR FLOOR AREA:** | **1,351 sq.ft (125.5 sq.m)** |

ISSUED FOR MARKETING COORDINATION 2025.03.06

bluegreen
architectureinc

#100 - 1353 Ellis Street,
Kelowna, BC. V1Y 1Z9
p: 236.420-3550
f: 250.374.2279

www.bluegreenarchitecture.com

☐ Kamloops
■ Kelowna

SEAL

These drawings are instruments of service, are the exclusive property of the architect and cannot be reproduced or used for construction without the architect's prior written permission.

This drawing must not be scaled. The general contractor shall verify all dimensions, datums and levels prior to commencement of work. Any errors or omissions are to be reported immediately to the architect.

Consultants

| NO. | DATE | RECORD OF REVISIONS |
|---|---|---|

| NO. | DATE | RECORD OF ISSUES |
|---|---|---|

Project
Gellatly Rd
King Hoe

West Kelowna, BC

Sheet Title
Unit B1 BLD 1
Marketing Plan

| | |
|---|---|
| Job Number | 17.612 |
| Date | 2022.05.24 |
| Scale: | As Noted |
| Revision Number | 0 |
| Drawing Number | A-103.1 |

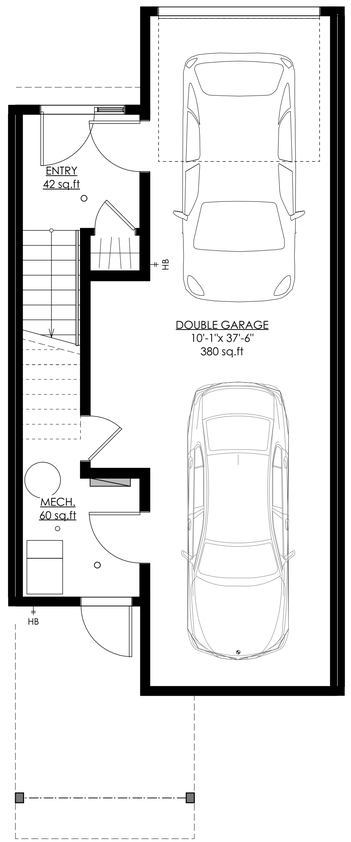


1 UNIT B2 (B-204/207/208) LEVEL 01
SCALE: 1/4" = 1'-0"

| | |
|---|---|
| LEVEL 1 GROSS FLOOR AREA: | 620 sq.ft (57.5 sq.m) |
| LEVEL 1 INTERIOR FLOOR AREA: | 104 sq.ft (9.6 sq.m) |
| GARAGE AND MECH. AREA: | 516 sq.ft (47.9 sq.m) |

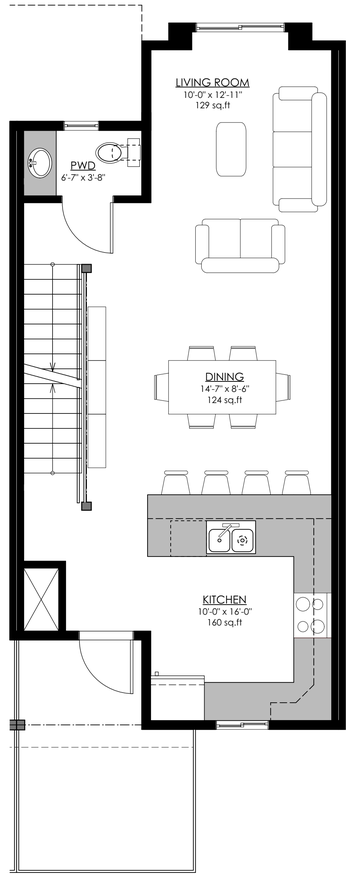


2 UNIT B2 (B-204/207/208) LEVEL 02
SCALE: 1/4" = 1'-0"

| | |
|---|---|
| LEVEL 2 GROSS FLOOR AREA: | 635 sq.ft (58.9 sq.m) |
| LEVEL 2 INTERIOR FLOOR AREA: | 597 sq.ft (55.4 sq.m) |

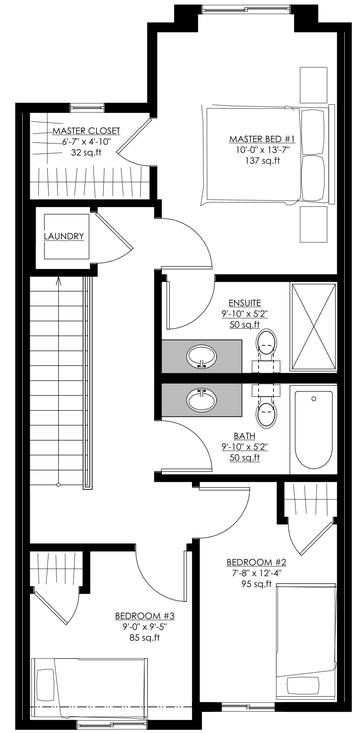


3 UNIT B2 (B-204/207/208) LEVEL 03
SCALE: 1/4" = 1'-0"

| | |
|---|---|
| LEVEL 3 GROSS FLOOR AREA: | 680 sq.ft (63.17 sq.m) |
| LEVEL 3 INTERIOR FLOOR AREA: | 642 sq.ft (59.6 sq.m) |
| **TOTAL UNIT GROSS FLOORS AREA:** | **1,935 sq.ft (179.76 sq.m)** |
| **TOTAL UNIT INTERIOR FLOOR AREA:** | **1,343 sq.ft (124.7 sq.m)** |

ISSUED FOR MARKETING COORDINATION 2025.03.06

bluegreen
architectureinc

#100 - 1353 Ellis Street,
Kelowna, BC. V1Y 1Z9
p: 236.420-3550
f: 250.374.2279

www.bluegreenarchitecture.com

☐ Kamloops
■ Kelowna

SEAL

These drawings are instruments of service, are the exclusive property of the architect and cannot be reproduced or used for construction without the architect's prior written permission.

This drawing must not be scaled. The general contractor shall verify all dimensions, datums and levels prior to commencement of work. Any errors or omissions are to be reported immediately to the architect.

Consultants

| NO. | DATE | RECORD OF REVISIONS |
|---|---|---|

| NO. | DATE | RECORD OF ISSUES |
|---|---|---|

Project
Gellatly Rd
King Hoe
West Kelowna, BC

Sheet Title
Unit B2 BLD 1
Marketing Plan

| | |
|---|---|
| Job Number | 17.612 |
| Date | 2022.05.24 |
| Scale: | As Noted |
| Revision Number | 0 |
| Drawing Number | A-103.2 |

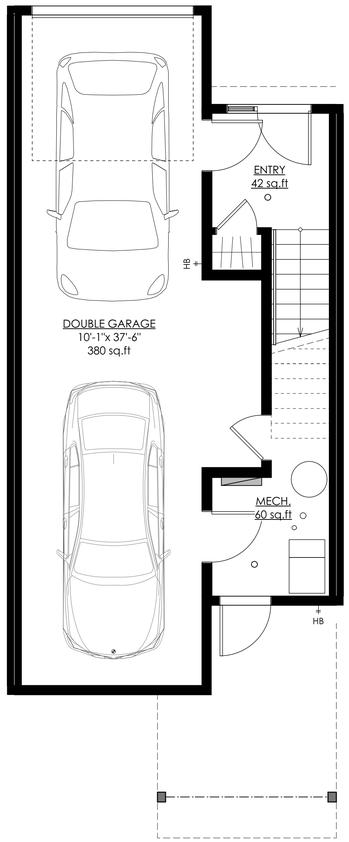


1 UNIT B3 (B-205/206) LEVEL 01
SCALE: 1/4" = 1'-0"

| | |
|---|---|
| LEVEL 1 GROSS FLOOR AREA: | 620 sq.ft (57.5 sq.m) |
| LEVEL 1 INTERIOR FLOOR AREA: | 104 sq.ft (9.6 sq.m) |
| GARAGE AND MECH. AREA: | 516 sq.ft (47.9 sq.m) |

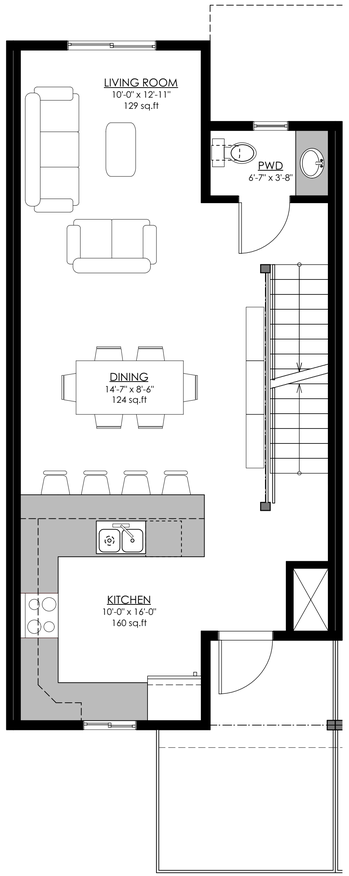


2 UNIT B3 (B-205/206) LEVEL 02
SCALE: 1/4" = 1'-0"

| | |
|---|---|
| LEVEL 2 GROSS FLOOR AREA: | 627 sq.ft (58.20 sq.m) |
| LEVEL 2 INTERIOR FLOOR AREA: | 589 sq.ft (54.7 sq.m) |

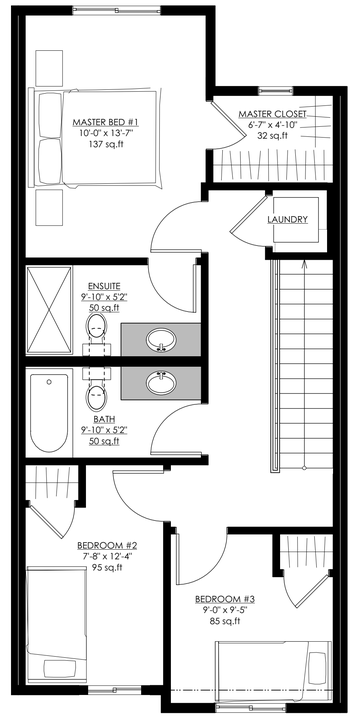


3 UNIT B3 (B-205/206) LEVEL 03
SCALE: 1/4" = 1'-0"

| | |
|---|---|
| LEVEL 3 GROSS FLOOR AREA: | 672 sq.ft (62.4 sq.m) |
| LEVEL 3 INTERIOR FLOOR AREA: | 634 sq.ft (58.9 sq.m) |

**TOTAL UNIT GROSS FLOORS AREA: 1,919 sq.ft (178.28 sq.m)**

**TOTAL UNIT NET FLOOR AREA: 1,327 sq.ft (123.28 sq.m)**

ISSUED FOR MARKETING COORDINATION 2025.03.06

bluegreen
architectureinc

#100 - 1353 Ellis Street,
Kelowna, BC. V1Y 1Z9
p: 236.420-3550
f: 250.374.2279

www.bluegreenarchitecture.com

☐ Kamloops
■ Kelowna

SEAL

These drawings are instruments of service, are the exclusive property of the architect and cannot be reproduced or used for construction without the architect's prior written permission.

This drawing must not be scaled. The general contractor shall verify all dimensions, datums and levels prior to commencement of work. Any errors or omissions are to be reported immediately to the architect.

Consultants

| NO. | DATE | RECORD OF REVISIONS |
|---|---|---|

| NO. | DATE | RECORD OF ISSUES |
|---|---|---|

Project
Gellatly Rd
King Hoe

West Kelowna, BC

Sheet Title
Unit B3 BLD 1
Marketing Plan

| | |
|---|---|
| Job Number | 17.612 |
| Date | 2022.05.24 |
| Scale: | As Noted |
| Revision Number | 0 |
| Drawing Number | A-103.3 |

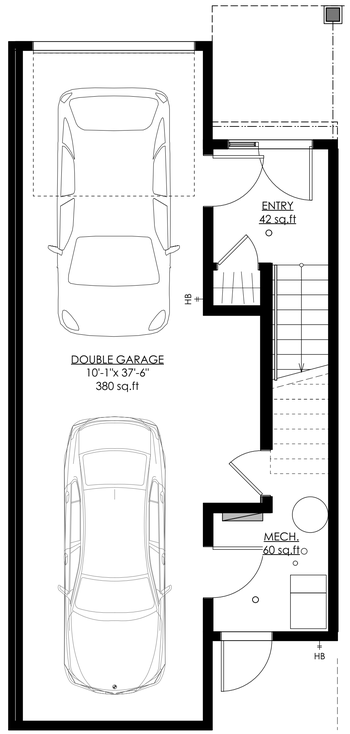


1 UNIT B4 (B-209) LEVEL 01
SCALE: 1/4" = 1'-0"

| | |
|---|---|
| LEVEL 1 GROSS FLOOR AREA: | 620 sq.ft (57.5 sq.m) |
| LEVEL 1 INTERIOR FLOOR AREA: | 104 sq.ft (9.6 sq.m) |
| GARAGE AND MECH. AREA: | 516 sq.ft (47.9 sq.m) |

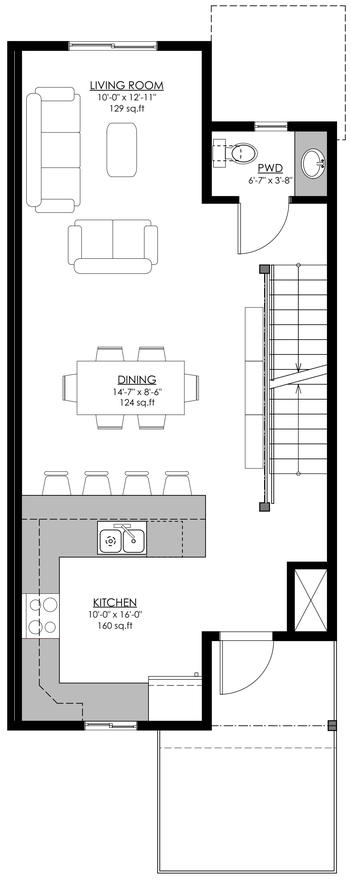


2 UNIT B4 (B-209) LEVEL 01
SCALE: 1/4" = 1'-0"

| | |
|---|---|
| LEVEL 2 GROSS FLOOR AREA: | 627 sq.ft (58.20 sq.m) |
| LEVEL 2 NET FLOOR AREA: | 589 sq.ft (54.71 sq.m) |

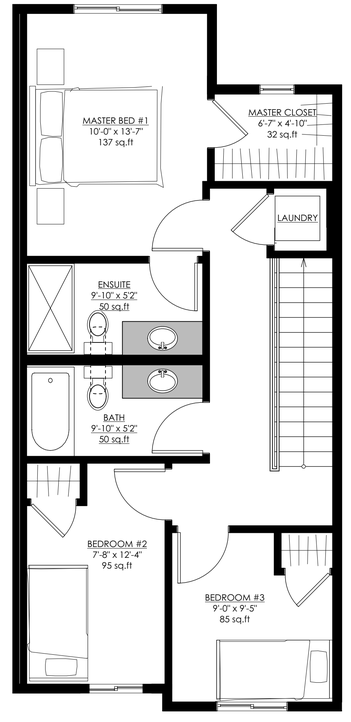


3 UNIT B4 (B-209) LEVEL 03
SCALE: 1/4" = 1'-0"

| | |
|---|---|
| LEVEL 3 GROSS FLOOR AREA: | 672 sq.ft (62.4 sq.m) |
| LEVEL 3 INTERIOR FLOOR AREA: | 634 sq.ft (58.9sq.m) |

**TOTAL UNIT GROSS FLOORS AREA: 1,919 sq.ft (178.28 sq.m)**

**TOTAL UNIT NET FLOOR AREA: 1,327 sq.ft (123.28 sq.m)**

ISSUED FOR MARKETING COORDINATION 2025.03.06

bluegreen
architectureinc

#100 - 1353 Ellis Street,
Kelowna, BC. V1Y 1Z9
p: 236.420-3550
f: 250.374.2279

www.bluegreenarchitecture.com

☐ Kamloops
■ Kelowna

SEAL

These drawings are instruments of service, are the exclusive property of the architect and cannot be reproduced or used for construction without the architect's prior written permission.

This drawing must not be scaled. The general contractor shall verify all dimensions, datums and levels prior to commencement of work. Any errors or omissions are to be reported immediately to the architect.

Consultants

| NO. | DATE | RECORD OF REVISIONS |
|---|---|---|

| NO. | DATE | RECORD OF ISSUES |
|---|---|---|

Project
Gellatly Rd
King Hoe

West Kelowna, BC

Sheet Title
Unit B4 BLD 1
Marketing Plan

| | |
|---|---|
| Job Number | 17.612 |
| Date | 2022.05.24 |
| Scale: | As Noted |
| Revision Number | 0 |
| Drawing Number | A-103.4 |