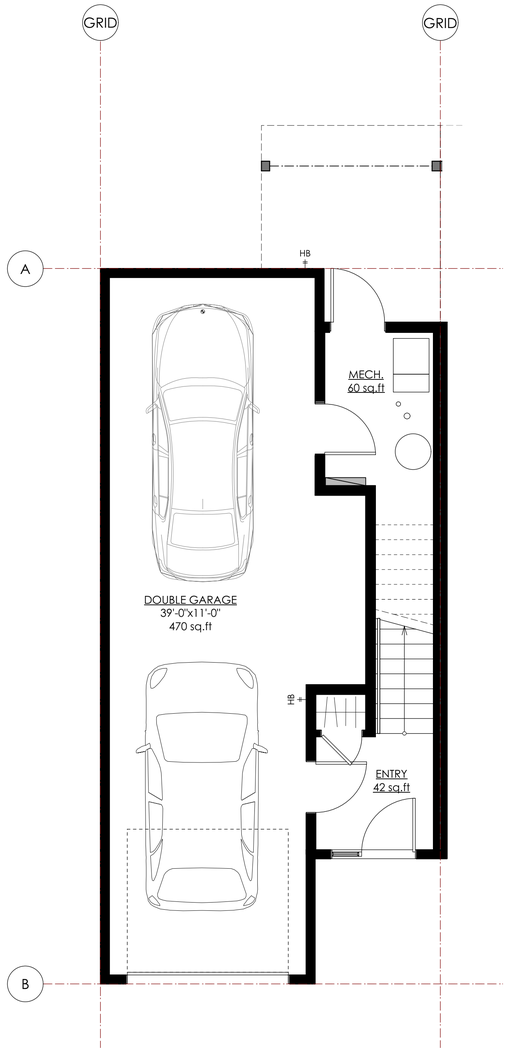

1 UNIT'S D-1 (D-183/176) LEVEL 01
SCALE: 1/4" = 1'-0"

LEVEL 1 GROSS FLOOR AREA:	692 sq.ft (64 sq.m)
LEVEL 1 INTERIOR FLOOR AREA:	117 sq.ft (10.8 sq.m)
GARAGE AND MECH. AREA:	575 sq.ft (53.4 sq.m)

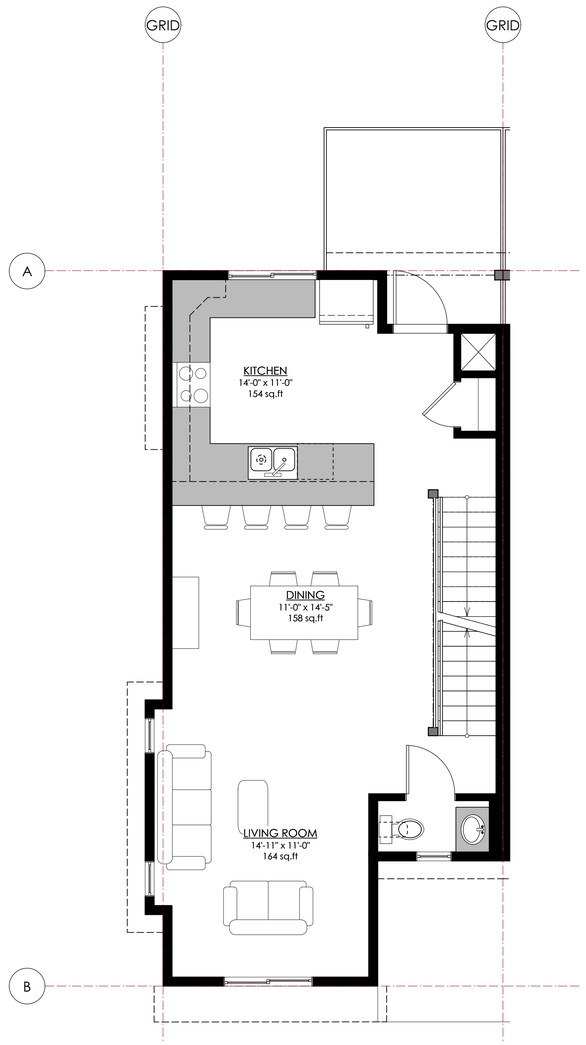

2 UNIT'S D-1 (D-183/176) LEVEL 02
SCALE: 1/4" = 1'-0"

LEVEL 2 GROSS FLOOR AREA:	704 sq.ft (65.40 sq.m)
LEVEL 2 INTERIOR FLOOR AREA:	660 sq.ft (61.31 sq.m)

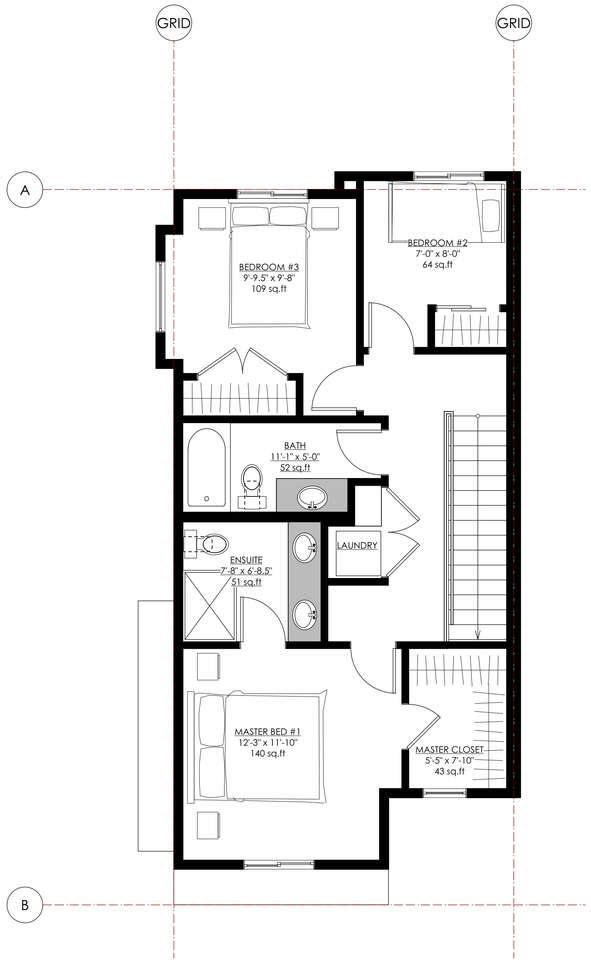

3 UNIT'S D-1 (D-183/176) LEVEL 03
SCALE: 1/4" = 1'-0"

LEVEL 3 GROSS FLOOR AREA:	712.00 sq.ft (66.14sq.m)
LEVEL 3 INTERIOR FLOOR AREA:	670.00 sq.ft (62.24 sq.m)

TOTAL UNIT INTERIOR FLOOR AREA: 1,447 sq.ft (134.4 sq.m)

TOTAL UNIT GROSS FLOORS AREA: 2,108 sq.ft (195.8 sq.m)

ISSUED FOR MARKETING COORDINATION 2025.03.06

bluegreen
architectureinc

#100 - 1353 Ellis Street,
Kelowna, BC. V1Y 1Z9
p: 236.420-3550
f: 250.374.2279

www.bluegreenarchitecture.com

☐ Kamloops
■ Kelowna

SEAL

These drawings are instruments of service, are the exclusive property of the architect and cannot be reproduced or used for construction without the architect's prior written permission.

This drawing must not be scaled. The general contractor shall verify all dimensions, datums and levels prior to commencement of work. Any errors or omissions are to be reported immediately to the architect.

Consultants

NO.	DATE	RECORD OF REVISIONS
3	2025.03.06	Issued for Marketing
2	2022.05.24	Issued for Marketing Coordination
1	2022.05.02	Issued for Marketing Coordination

NO.	DATE	RECORD OF ISSUES

Project

Gellatly Rd
King Hoe

West Kelowna, BC

Sheet Title

Unit D1 BLD 6
Marketing Plan

Job Number	17.612
Date	2022.05.24
Scale:	As Noted
Revision Number	0
Drawing Number	A-103.1

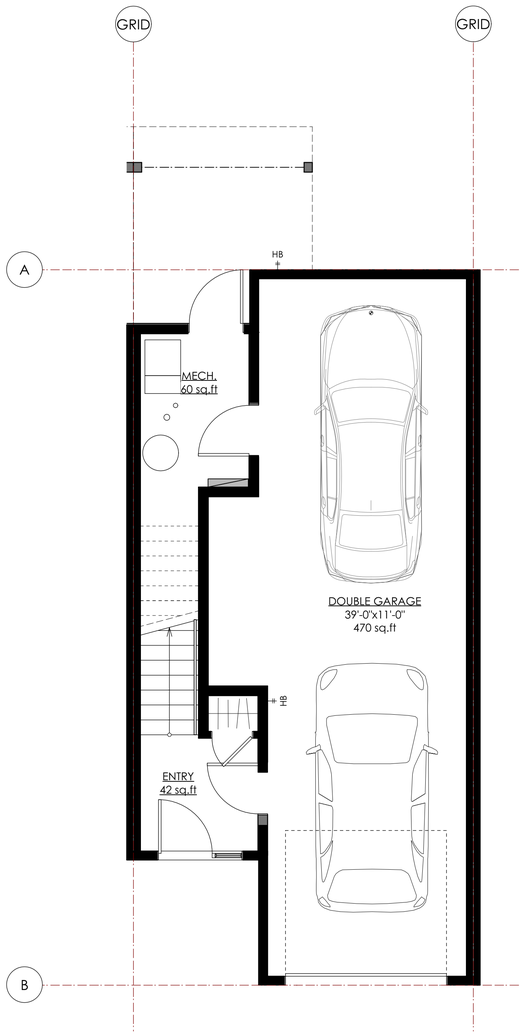

1 UNIT'S D-2 (D-182/179/178) LEVEL 01
SCALE: 1/4" = 1'-0"

LEVEL 1 GROSS FLOOR AREA:	692 sq.ft (64.2 sq.m)
LEVEL 1 INTERIOR FLOOR AREA:	117 sq.ft (10.86 sq.m)
GARAGE AND MECH. AREA:	575 sq.ft (53.4 sq.m)

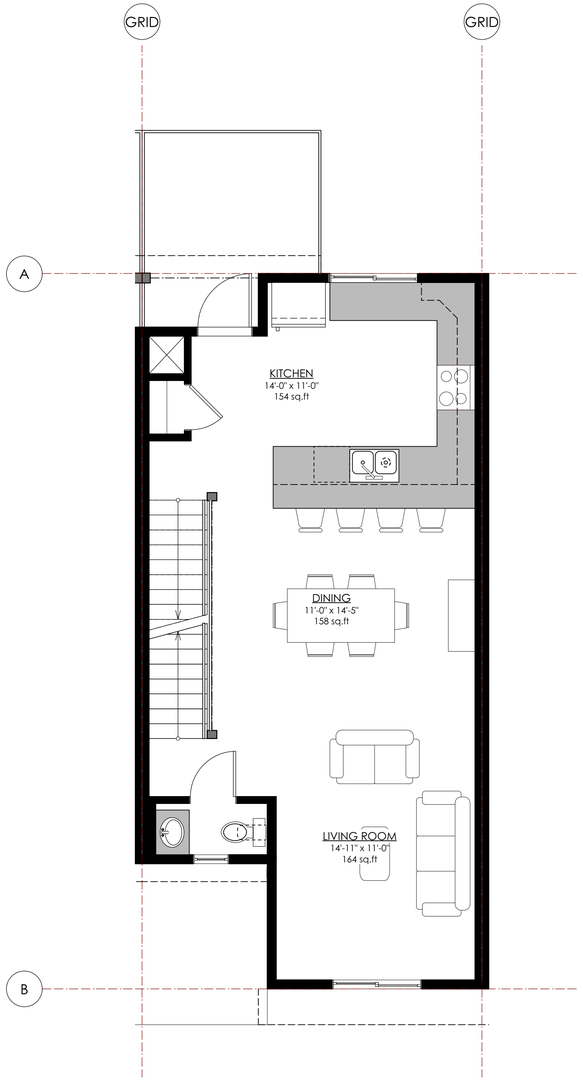

2 UNIT'S D-2 (D-182/179/178) LEVEL 02
SCALE: 1/4" = 1'-0"

LEVEL 2 GROSS FLOOR AREA:	692 sq.ft (64.2 sq.m)
LEVEL 2 INTERIOR FLOOR AREA:	648 sq.ft (60.2 sq.m)

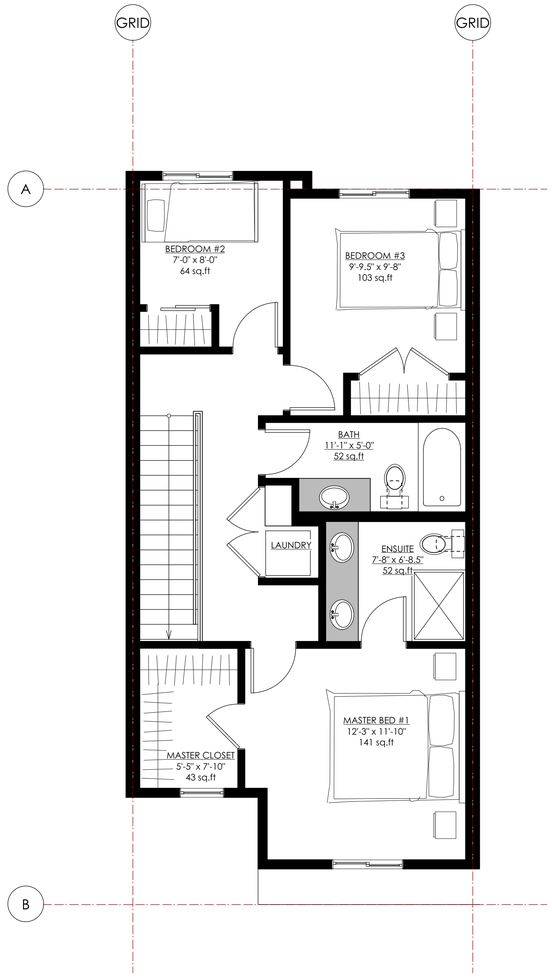

3 UNIT'S D-2 (D-182/179/178) LEVEL 03
SCALE: 1/4" = 1'-0"

LEVEL 3 GROSS FLOOR AREA:	704 sq.ft (65.31 sq.m)
LEVEL 3 INTERIOR FLOOR AREA:	663 sq.ft (61.59 sq.m)

TOTAL UNIT INTERIOR FLOOR AREA: 1428 sq.ft (132 .m)

TOTAL UNIT GROSS FLOORS AREA: 2,088 sq.ft (193.98 .m)

ISSUED FOR MARKETING COORDINATION 2025.03.06

bluegreen
architectureinc

#100 - 1353 Ellis Street,
Kelowna, BC. V1Y 1Z9
p: 236.420-3550
f: 250.374.2279

www.bluegreenarchitecture.com

☐ Kamloops
■ Kelowna

SEAL

These drawings are instruments of service, are the exclusive property of the architect and cannot be reproduced or used for construction without the architect's prior written permission.

This drawing must not be scaled. The general contractor shall verify all dimensions, datums and levels prior to commencement of work. Any errors or omissions are to be reported immediately to the architect.

Consultants

NO.	DATE	RECORD OF REVISIONS
3	2025.03.06	Issued for Marketing
2	2022.05.24	Issued for Marketing Coordination
1	2022.05.02	Issued for Marketing Coordination

NO.	DATE	RECORD OF ISSUES

Project

Gellatly Rd
King Hoe

West Kelowna, BC

Sheet Title

Unit D2 BLD 6
Marketing Plan

Job Number	17.612
Date	2022.05.24
Scale:	As Noted
Revision Number	0
Drawing Number	A-103.2

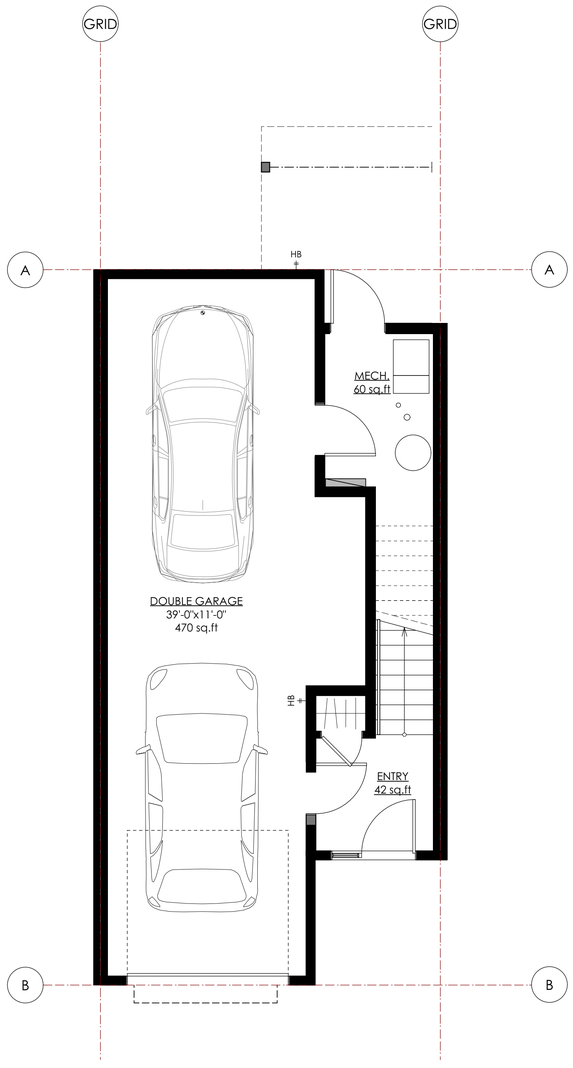

1 UNIT'S D-3 (D-181 / 180 / 177) LEVEL 01
SCALE: 1/4" = 1'-0"

LEVEL 1 GROSS FLOOR AREA:	692 sq.ft (64.2 sq.m)
LEVEL 1 INTERIOR FLOOR AREA:	117 sq.ft (10.89 sq.m)
GARAGE AND MECH. AREA:	575 sq.ft (53.4 sq.m)

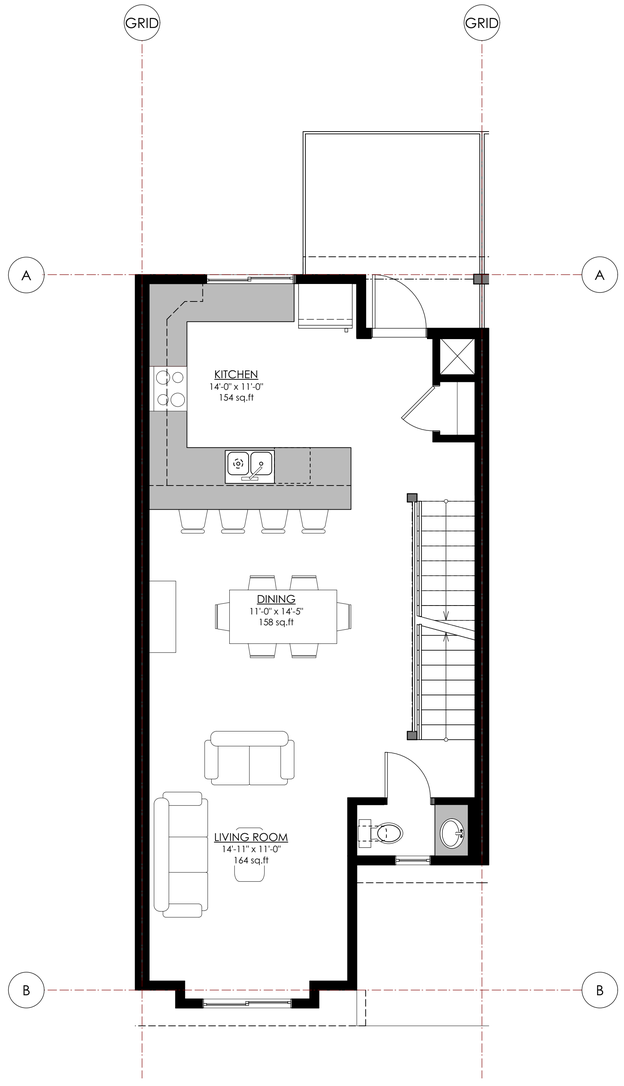

2 UNIT'S D-3 (D-181 / 180 / 177) LEVEL 02
SCALE: 1/4" = 1'-0"

LEVEL 2 GROSS FLOOR AREA:	700 sq.ft (65 sq.m)
LEVEL 2 INTERIOR FLOOR AREA:	656 sq.ft (60 sq.m)

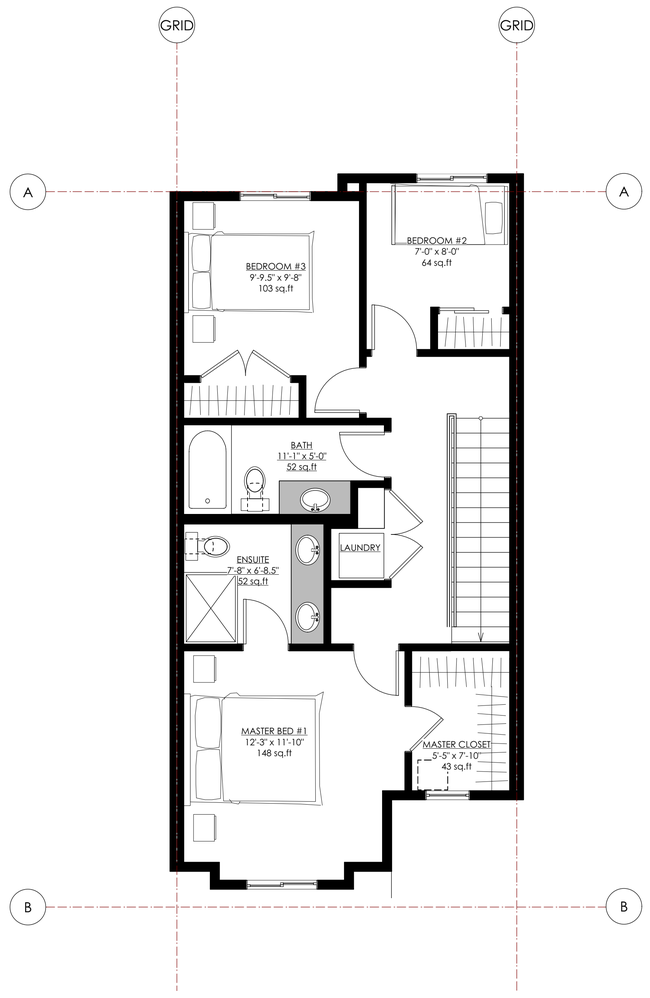

3 UNIT'S D-3 (D-181 / 180 / 177) LEVEL 03
SCALE: 1/4" = 1'-0"

LEVEL 3 GROSS FLOOR AREA:	712.00 sq.ft (66.14 sq.m)
LEVEL 3 INTERIOR FLOOR AREA:	670 sq.ft (62.24 sq.m)
TOTAL UNIT INTERIOR FLOOR AREA:	**1,443 sq.ft (134 sq.m)**
TOTAL UNIT GROSS FLOORS AREA:	**2,104 sq.ft (195.46 sq.m)**

ISSUED FOR MARKETING COORDINATION 2025.03.06

bluegreen
architectureinc

#100 - 1353 Ellis Street,
Kelowna, BC. V1Y 1Z9
p: 236.420-3550
f: 250.374.2279

www.bluegreenarchitecture.com

☐ Kamloops
■ Kelowna

SEAL

These drawings are instruments of service, are the exclusive property of the architect and cannot be reproduced or used for construction without the architect's prior written permission.

This drawing must not be scaled. The general contractor shall verify all dimensions, datums and levels prior to commencement of work. Any errors or omissions are to be reported immediately to the architect.

Consultants

NO.	DATE	RECORD OF REVISIONS
3	2025.03.06	Issued for Marketing
2	2022.05.24	Issued for Marketing Coordination
1	2022.05.02	Issued for Marketing Coordination

NO.	DATE	RECORD OF ISSUES

Project

Gellatly Rd
King Hoe

West Kelowna, BC

Sheet Title

Unit D3 BLD 6
Marketing Plan

Job Number	17.612
Date	2022.05.24
Scale:	As Noted
Revision Number	0
Drawing Number	A-103.2